STATE OF UTAH
DEPARTMENT OF NATURAL RESOURCES
DIVISION OF OIL, GAS AND MINING

FORM 3

AMENDED REPORT ☐
(highlight changes)

APPLICATION FOR PERMIT TO DRILL

5. MINERAL LEASE NO: ML46104
6. SURFACE: State

1A. TYPE OF WORK: DRILL ☑ REENTER ☐ DEEPEN ☐

7. IF INDIAN, ALLOTTEE OR TRIBE NAME:

B. TYPE OF WELL: OIL ☐ GAS ☑ OTHER _____ SINGLE ZONE ☑ MULTIPLE ZONE ☐

8. UNIT or CA AGREEMENT NAME: Sep Canyon

2. NAME OF OPERATOR: Medallion Exploration Ste# 550

9. WELL NAME and NUMBER: Atchee Ridge 3-20

3. ADDRESS OF OPERATOR: 3165 E Millrock Drive CITY Holladay STATE Ut ZIP 84121
PHONE NUMBER: (801) 566-7400

10. FIELD AND POOL, OR WILDCAT: Undesignated

4. LOCATION OF WELL (FOOTAGES)
AT SURFACE: 695' FNL & 2035' FWL 659012X 39.765785
4403301Y -109.143589
AT PROPOSED PRODUCING ZONE:

11. QTR/QTR, SECTION, TOWNSHIP, RANGE, MERIDIAN: NENW 20 12s 25E

14. DISTANCE IN MILES AND DIRECTION FROM NEAREST TOWN OR POST OFFICE: 64.0 miles South of Vernal, Utah

12. COUNTY: Uintah
13. STATE: UTAH

15. DISTANCE TO NEAREST PROPERTY OR LEASE LINE (FEET): 695'
16. NUMBER OF ACRES IN LEASE: 2000
17. NUMBER OF ACRES ASSIGNED TO THIS WELL:

18. DISTANCE TO NEAREST WELL (DRILLING, COMPLETED, OR APPLIED FOR) ON THIS LEASE (FEET):
19. PROPOSED DEPTH: 4,000
20. BOND DESCRIPTION: RLB0005889

21. ELEVATIONS (SHOW WHETHER DF, RT, GR, ETC.): 6670'
22. APPROXIMATE DATE WORK WILL START: 10/10/2007
23. ESTIMATED DURATION: 10 days

24. **PROPOSED CASING AND CEMENTING PROGRAM**

SIZE OF HOLE	CASING SIZE, GRADE, AND WEIGHT PER FOOT	SETTING DEPTH	CEMENT TYPE, QUANTITY, YIELD, AND SLURRY WEIGHT
12-1/4"	9/5/8" 36#	500	295 sx Class G w/2% calc.2 Vol is 100% excess
7-7/8"	5-1/2" 17#	4,000	115 sx 28-72 poz & 360 sx G, the actual amnt will be
			determined off the caliper log.

25. **ATTACHMENTS**

VERIFY THE FOLLOWING ARE ATTACHED IN ACCORDANCE WITH THE UTAH OIL AND GAS CONSERVATION GENERAL RULES:

☑ WELL PLAT OR MAP PREPARED BY LICENSED SURVEYOR OR ENGINEER
☑ EVIDENCE OF DIVISION OF WATER RIGHTS APPROVAL FOR USE OF WATER
☑ COMPLETE DRILLING PLAN
☐ FORM 5, IF OPERATOR IS PERSON OR COMPANY OTHER THAN THE LEASE OWNER

NAME (PLEASE PRINT) RaSchelle Richens TITLE Regulatory Affairs

SIGNATURE RaSchelle Richens DATE 8/13/2007

(This space for State use only)

API NUMBER ASSIGNED: 43-047-39521

Approved by the Utah Division of Oil, Gas and Mining
APPROVAL:

Date: 07-23-08
By:

RECEIVED
AUG 16 2007
DIV. OF OIL, GAS & MINING

(11/2001)

T12S, R25E, S.L.B.&M.

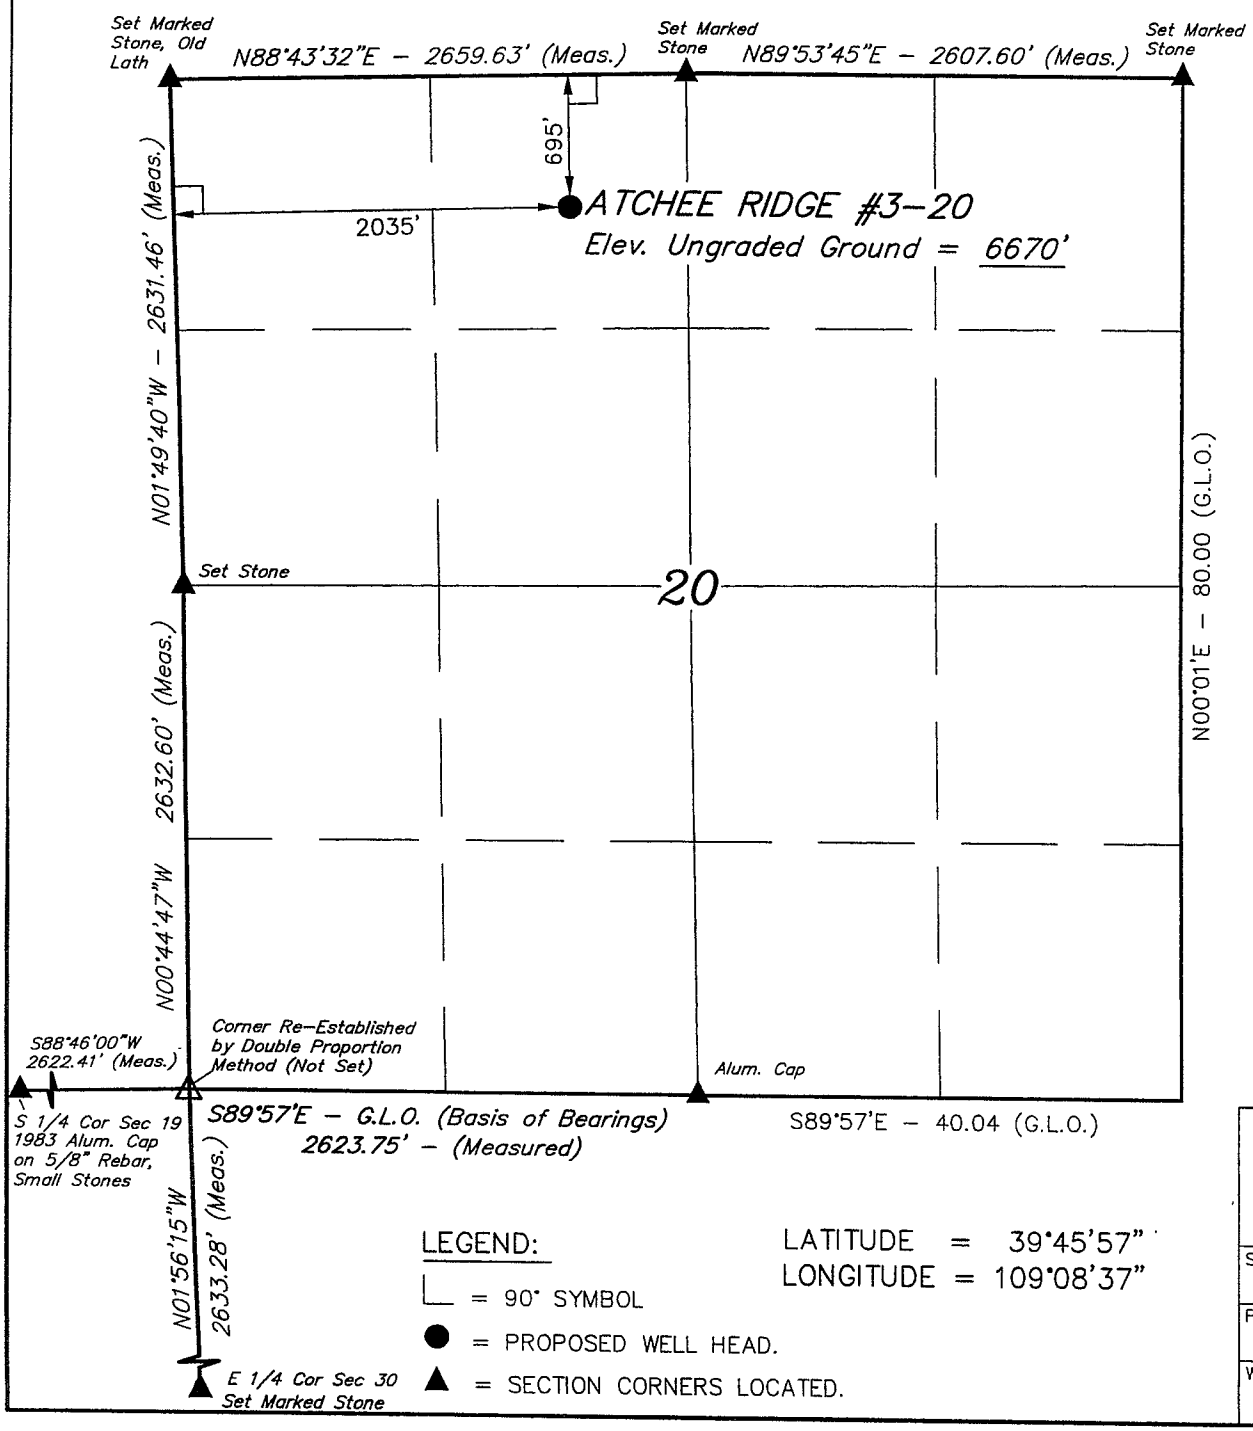

LEGEND:

└ = 90° SYMBOL

● = PROPOSED WELL HEAD.

▲ = SECTION CORNERS LOCATED.

LATITUDE = 39°45'57"
LONGITUDE = 109°08'37"

MEDALLION EXPLORATION

Well location, ATCHEE RIDGE #3–20, located as shown in the NE 1/4 NW 1/4 of Section 20, T12S, R25E, S.L.B.&M. Uintah County, Utah.

BASIS OF ELEVATION

TRIANGULATION STATION JEK 13 LOCATED IN THE SE 1/4 OF SECTION 20, T12S, R25E, S.L.B.&M. TAKEN FROM THE RAINBOW, QUADRANGLE, UTAH, UINTAH COUNTY, 7.5 MINUTE QUAD. (TOPOGRAPHIC MAP) PUBLISHED BY THE UNITED STATES DEPARTMENT OF THE INTERIOR, GEOLOGICAL SURVEY. SAID ELEVATION IS MARKED AS BEING 6762 FEET.

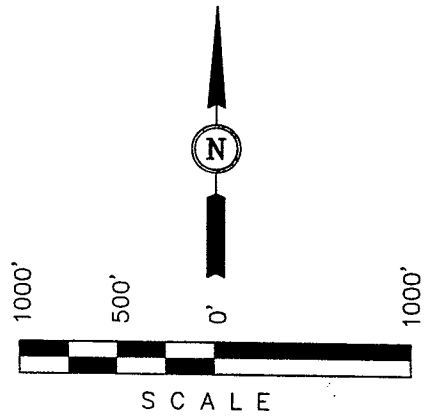

CERTIFICATE

THIS IS TO CERTIFY THAT THE ABOVE PLAT WAS PREPARED FROM FIELD NOTES OF ACTUAL SURVEYS MADE BY ME OR UNDER MY SUPERVISION AND THAT THE SAME ARE TRUE AND CORRECT TO THE BEST OF MY KNOWLEDGE AND BELIEF.

REGISTERED LAND SURVEYOR
REGISTRATION NO. 161319
STATE OF UTAH

UINTAH ENGINEERING & LAND SURVEYING
85 SOUTH 200 EAST – VERNAL, UTAH 84078
(435) 789–1017

SCALE 1" = 1000'	DATE SURVEYED: 11–12–01	DATE DRAWN: 11–26–01
PARTY K.K. J.T. C.G.	REFERENCES G.L.O. PLAT	
WEATHER COOL	FILE MEDALLION EXPLORATION	